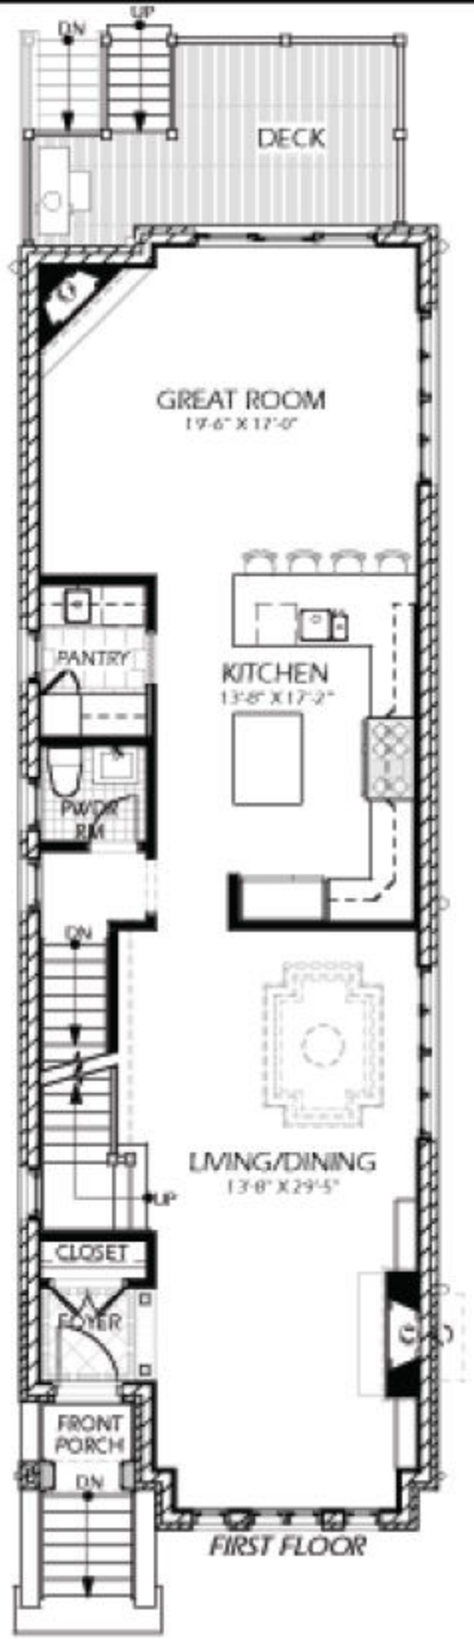

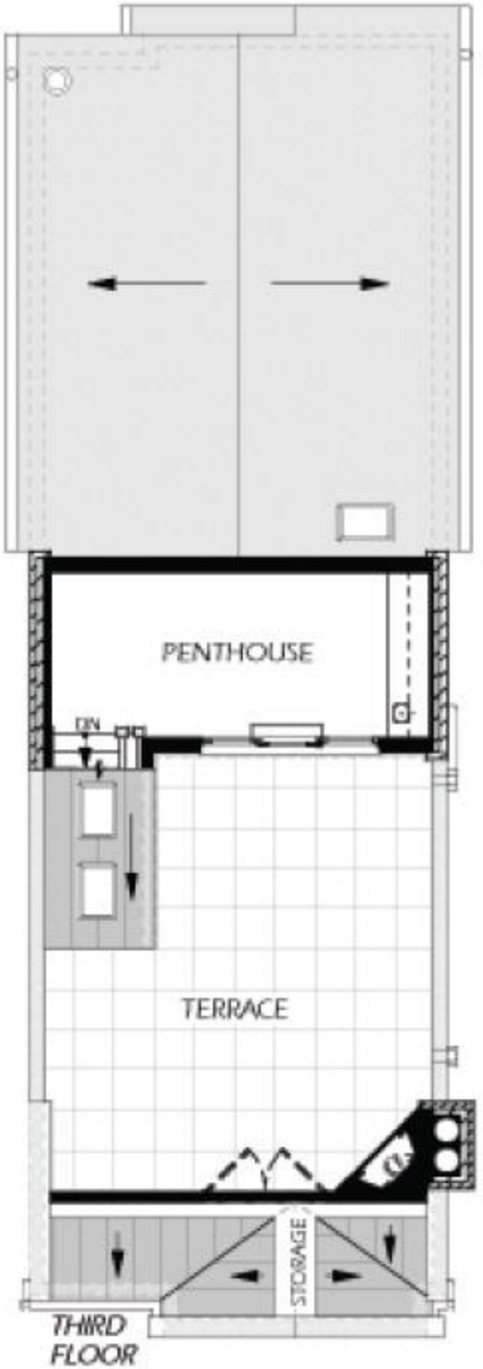

FLOOR PLANS

RED HOUSE DEVELOPMENT

SCALE: 3/32" = 1'-0"

MATARI ARCHITECTS LIMITED

2007 MATARI ARCHITECTS LIMITED

1939 WEST HENDERSON