7700 West Touhy Avenue
Chicago, Illinois 60631-4200

TOPOGRAPHICAL-ALTA/ACSM-BOUNDARY-SUBDIVISIONS-MORTGAGE-CONDOMINIUM

Phone: (773) 775-0530
(773) 775-0531
Fax: (773) 775-7512

Jens K. Doe
Professional Land Surveyors, P.C.

ORDER NO.
05-0625

Scale - 1 inch = 25 feet

PLAT OF SURVEY
of

LOT 42 IN BLOCK 10 IN D. S. LEE'S ADDITION TO CHICAGO IN SECTION 6, TOWNSHIP 39 NORTH, RANGE 14, EAST OF THE THIRD PRINCIPAL MERIDIAN, IN COOK COUNTY, ILLINOIS.

COMMONLY KNOWN AS : 2133 W. SCHILLER ST., CHICAGO, ILLINOIS.

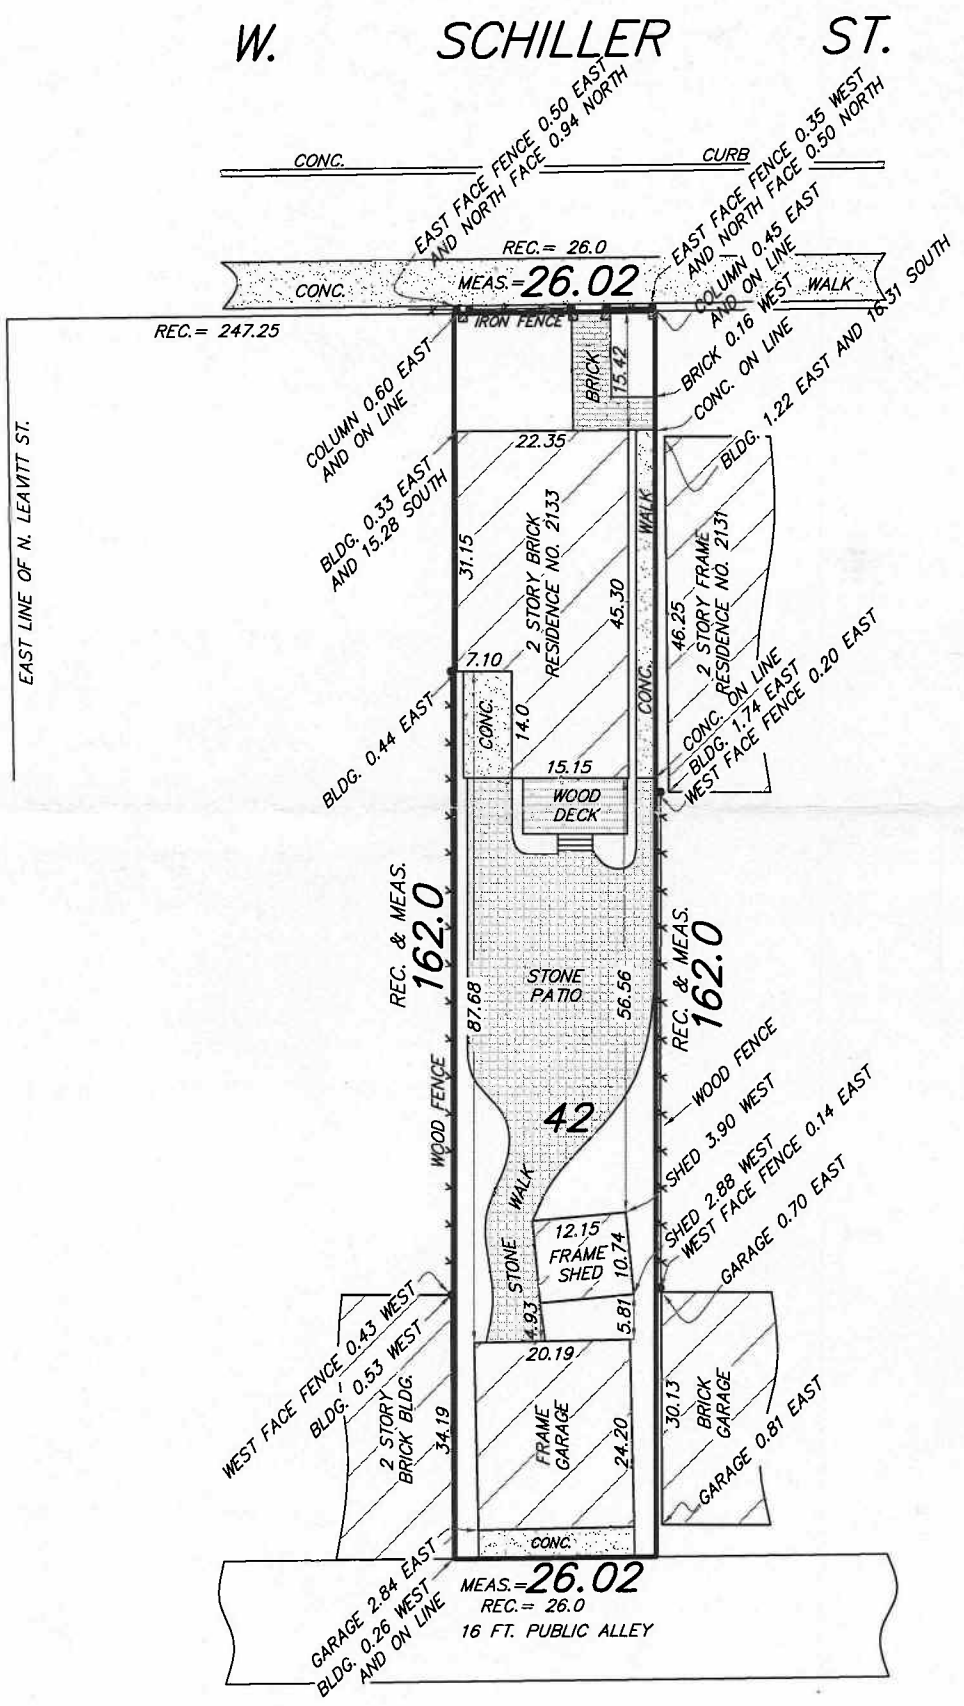

NOTE :
*The legal description noted on this plat is a copy of the survey order and for accuracy **MUST** Be compared with the Deed. For building restrictions refer to your Abstract, Deed or Contract.*

Compare distances between points before building and report any discrepancy to this office immediately.

Dimensions shown hereon are not to be assumed or scaled.

Dimensions shown hereon are in feet and decimal parts thereof.

Field work completion date : April 7, 2005

ORDERED BY:
JOE MORENO

State of Illinois}
County of Cook}

JENS K. DOE PROFESSIONAL LAND SURVEYORS, P.C. does hereby certify that a survey has been made under its direction, by an Illinois Professional Land surveyor of the property described hereon and that the plat hereon drawn is a correct representation of said survey.

Chicago, Illinois Dated this 8th day of April 2005.

JENS K. DOE PROFESSIONAL LAND SURVEYORS, P.C.

DOMINICK M. BLIZNICK (PRESIDENT)
ILLINOIS PROFESSIONAL LAND SURVEYOR NO. 3390
MY LICENSE EXPIRES 11-30-06

DOMINICK M. BLIZNICK 3390 PROFESSIONAL LAND SURVEYOR STATE OF ILLINOIS MCHENRY, ILLINOIS

PROPERTY CORNERS HAVE BEEN ESTABLISHED TO COMPLETE THE PLAT OF SURVEY SHOWN HEREON BUT HAVE NOT BEEN STAKED OR FLAGGED PER THE ORDER IN WHICH IT WAS PLACED BY THE CLIENT.

X:\Land Project 2005\05-0625\dwg\05-0625.dwg, 1:25, Drawn By J.P.